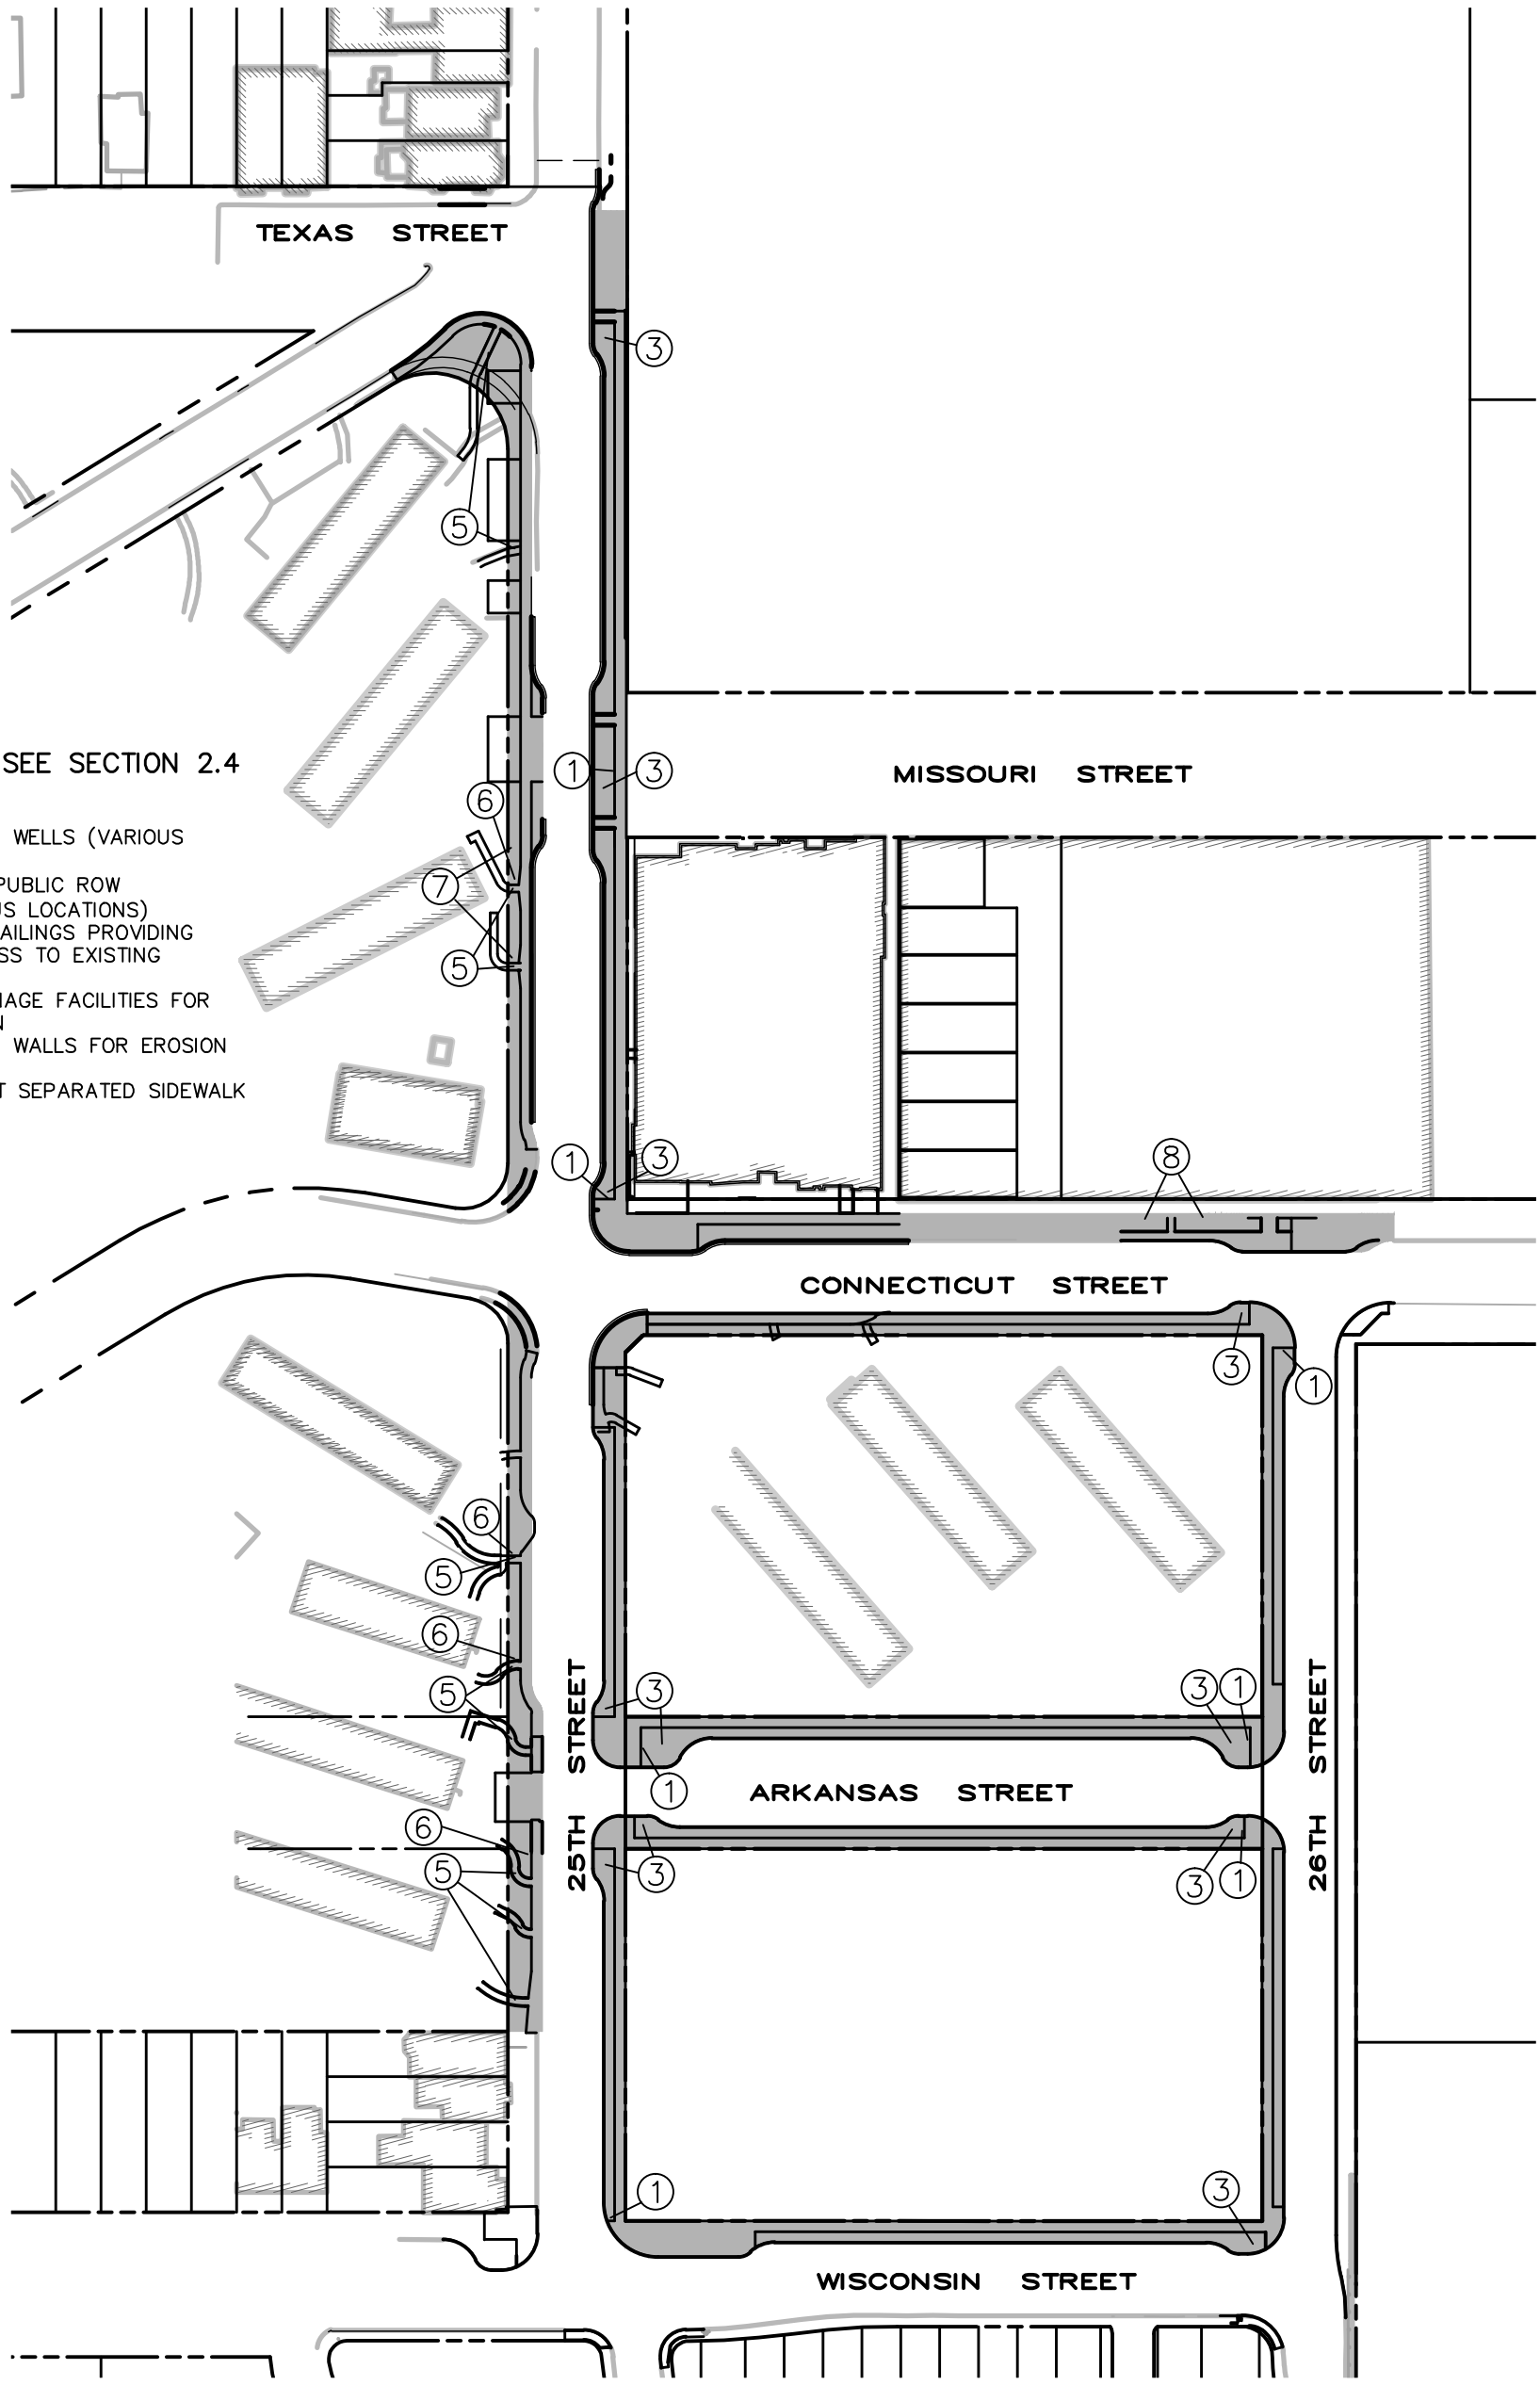

IMPROVEMENTS: SEE SECTION 2.4

1. BENCHES
2. COBBLES AT TREE WELLS (VARIOUS LOCATIONS)
3. LANDSCAPING IN PUBLIC ROW
4. IRRIGATION(VARIOUS LOCATIONS)
5. WALKWAYS AND RAILINGS PROVIDING TEMPORARY ACCESS TO EXISTING BUILDINGS
6. TEMPORARY DRAINAGE FACILITIES FOR INTERIM CONDITION
7. TEMPORARY WOOD WALLS FOR EROSION MITIGATION
8. ROCK COBBLES AT SEPARATED SIDEWALK (PHASE 2)

ATTACHMENT 5A
MASTER ENCROACHMENT PERMIT WORK AREAS PHASE 1 AND 2

POTRERO HOPE SF

SAN FRANCISCO, CALIFORNIA

July 13, 2023

NORTH

1" = 100'

LEGEND

ENCROACHMENT AREA ZONE

CARLILE • MACY

CIVIL ENGINEERS • URBAN PLANNERS • LAND SURVEYORS • LANDSCAPE ARCHITECTS

15 THIRD STREET, SANTA ROSA, CA 95401
TEL (707) 542-6451 FAX (707) 542-5212

PROJECT No. 2009013.B0

SHEET 1 OF 1

[AutoCAD file name: 0901380-EXH-MASTER ENCHM-5.dwg] [Xref files: 0901380-HC-PH2 Infra; 0901380-BNDY-PH2; 0901380-PH2-TOPO-Post Demo; 09013-HC-PH1 Infra-PH2; 09013-PH1-TOPO-Post Demo]
Copyright © Carlile • Macy