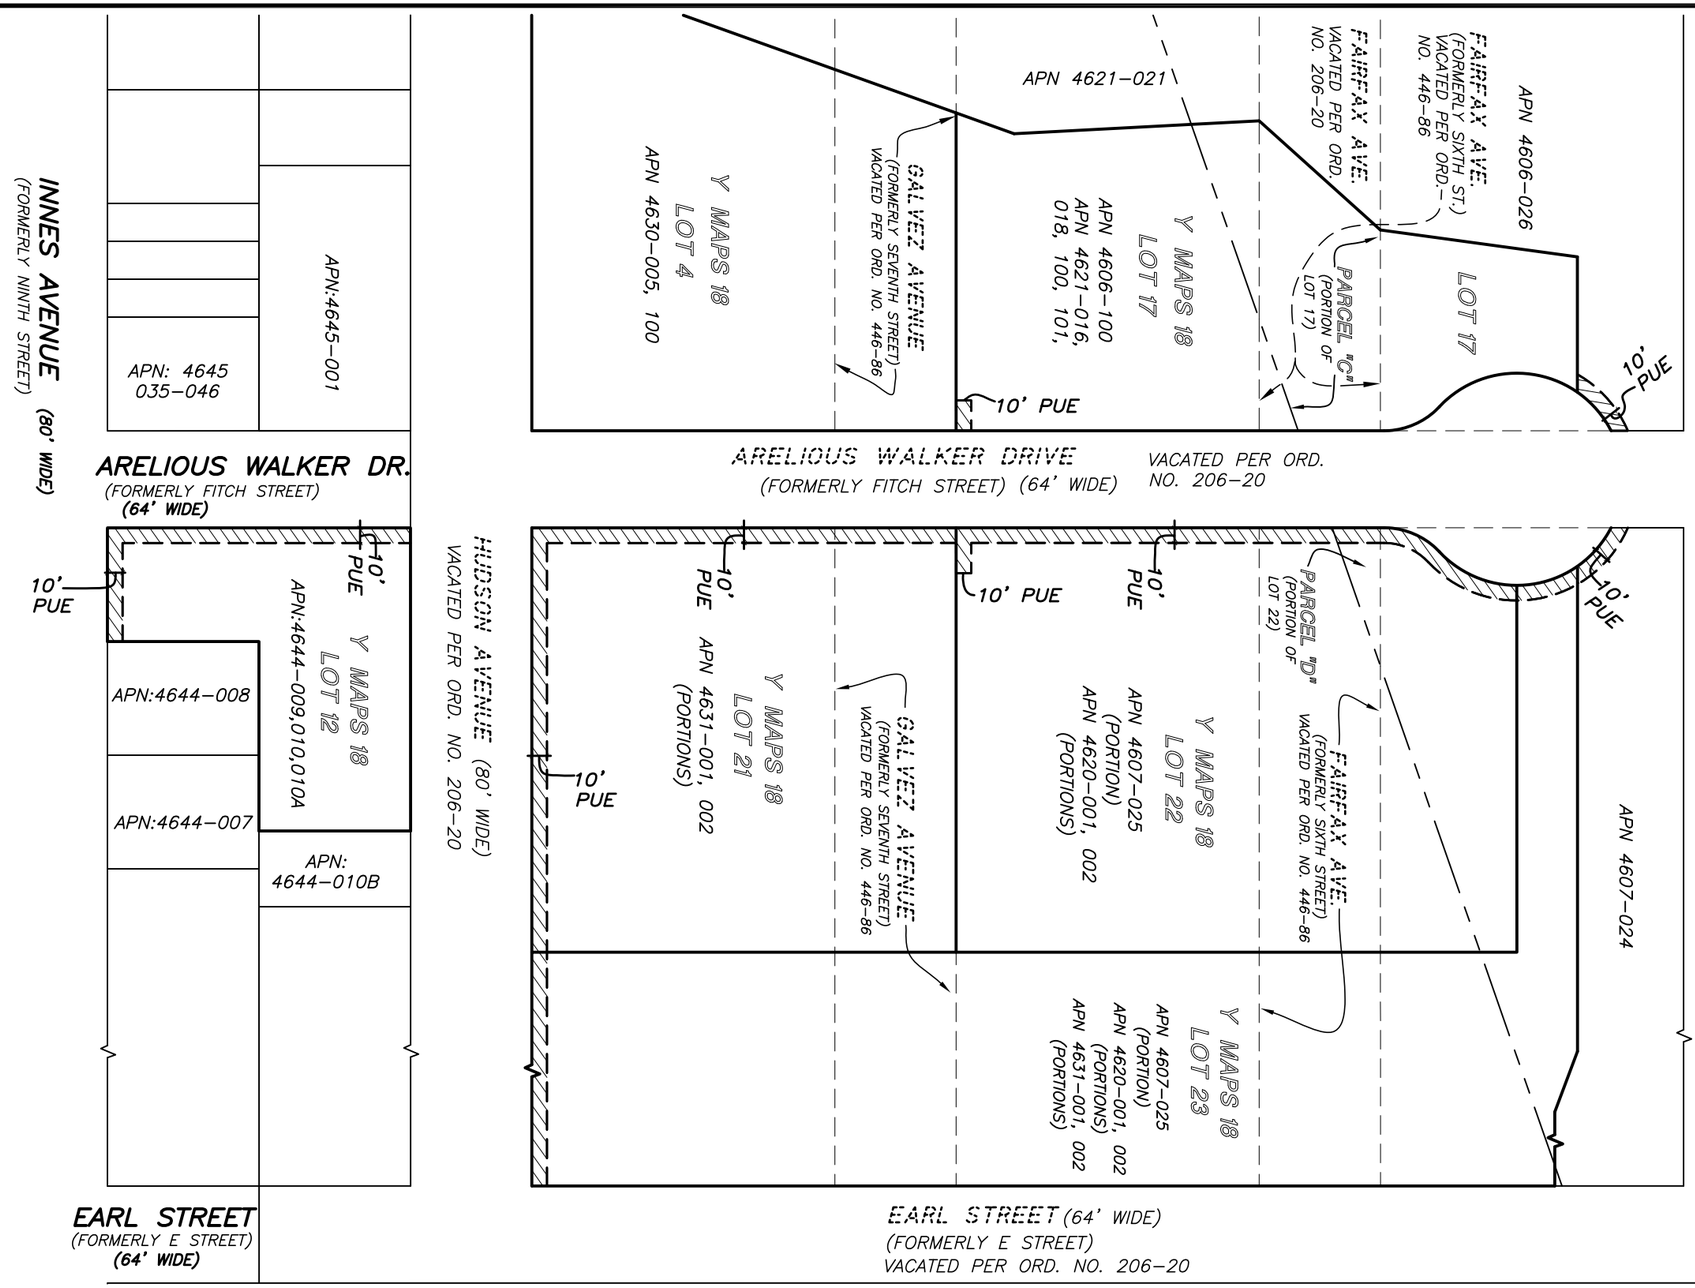

N

0 50 100 200

GRAPHIC SCALE

LEGEND

APN	ASSESSOR'S PARCEL NUMBER
10' PUE	PUBLIC UTILITY EASEMENT PER Y MAPS 18 TO BE VACATED

MAP REFERENCE

"MAP OF EAST INDIA BASIN BUSINESS PARK" FILED MAY 4, 1988 IN BOOK "Y" OF MAPS, AT PAGES 18 AND 19, SAN FRANCISCO COUNTY RECORDS.

PROFESSIONAL LAND SURVEYOR
BRUCE A. GOWDY
PLS 6725
STATE OF CALIFORNIA

APPROVED:

WILLIAM E. BLACKWELL JR., PLS 8251
ACTING CITY & COUNTY SURVEYOR

DATE

CITY AND COUNTY OF SAN FRANCISCO PUBLIC WORKS
SUBDIVISION AND MAPPING

MAP TITLE: VACATION OF PUBLIC UTILITY EASEMENTS ADJACENT TO ARELIOUS WALKER DRIVE, HUDSON AVENUE AND INNES AVENUE

FILE:	SHEET	SCALE:	REVISION
SUR 2022–002	1 OF 1	1:100	